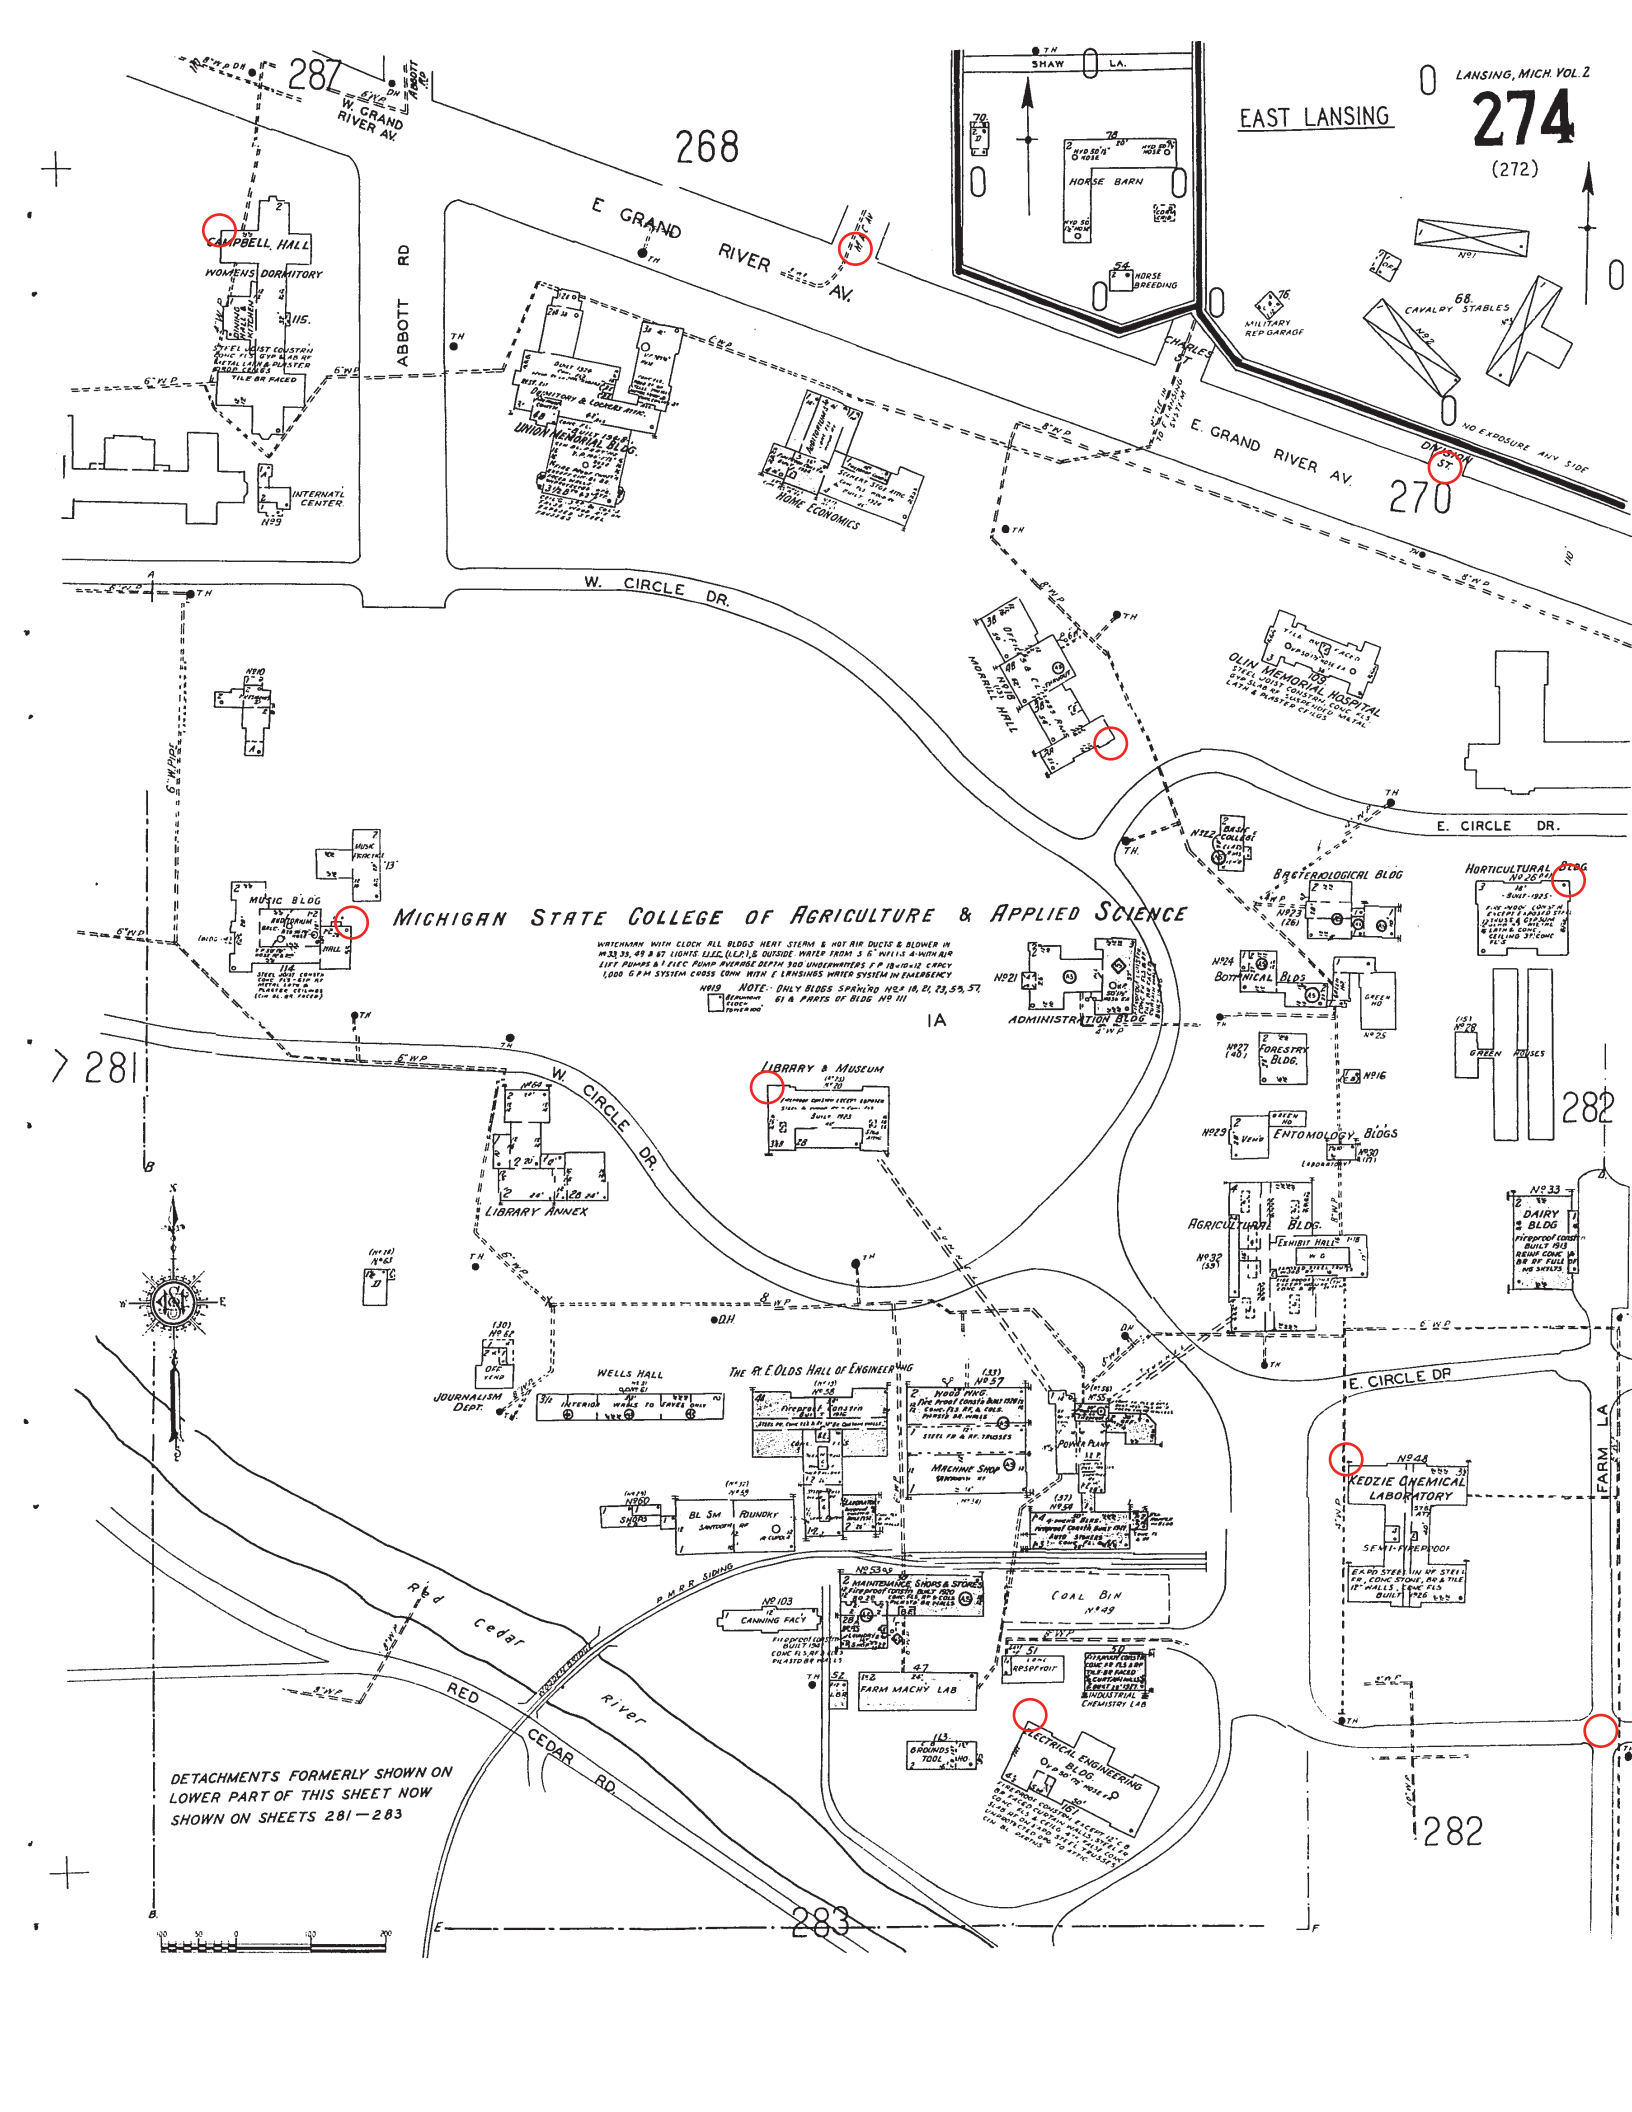
LANSING, MICH. VOL. 2
274
(272)
EAST LANSING
287
268
270
281
282
283
W. GRAND RIVER AV.
E GRAND RIVER AV.
E. GRAND RIVER AV.
ABBOTT RD
SHAW LA.
CHARLES
DAIRY
W. CIRCLE DR.
E. CIRCLE DR.
FARM LA
RED CEDAR RIVER
RED CEDAR RD.
CAMPBELL HALL
WOMENS DORMITORY
INTERNATL CENTER
UNION MEMORIAL BLDG.
HOME ECONOMICS
HORSE BARN
HORSE BREEDING
MILITARY REP. GARAGE
CAVALRY STABLES
NO EXPOSURE ANY SIDE
MORRILL HALL
OLIN MEMORIAL HOSPITAL
MUSIC BLDG
MICHIGAN STATE COLLEGE OF AGRICULTURE & APPLIED SCIENCE
WATCHMAN WITH CLOCK ALL BLDGS HEAT STEAM & HOT AIR DUCTS & BLOWER IN Nos 33, 35, 49 & 67 LIGHTS U.E.C. (U.C.P.) & OUTSIDE WATER FROM 3 6" INFILL & WITH AIR LIFT PUMPS & 1 ELEC PUMP AVERAGE DEPTH 300 UNDERWRITERS F.P. (8+10+12) CAPACITY 1,000 G.P.M. SYSTEM CROSS CONN WITH E LANSINGS WATER SYSTEM IN EMERGENCY
NOTE:- ONLY BLDGS SPRNKLRD Nos 18, 21, 73, 55, 57, 61 & PARTS OF BLDG No 111
IA
ADMINISTRATION BLDG
BACTERIOLOGICAL BLDG
HORTICULTURAL BLDG
BOTANICAL BLDS
FORESTRY BLDG.
GREEN HOUSES
ENTOMOLOGY BLDGS
AGRICULTURAL BLDG.
EXHIBIT HALL
DAIRY BLDG
LIBRARY & MUSEUM
LIBRARY ANNEX
JOURNALISM DEPT.
WELLS HALL
THE R. E. OLDS HALL OF ENGINEERING
MACHINE SHOP
POWER PLANT
BL. SM. SHOPS
FOUNDRY
MAINTENANCE SHOPS & STORES
COAL BIN
CANNING FACY
FARM MACHY LAB
RESERVOIR
INDUSTRIAL CHEMISTRY LAB
GROUNDS TOOL HSE
ELECTRICAL ENGINEERING BLDG
KEDZIE CHEMICAL LABORATORY
DETACHMENTS FORMERLY SHOWN ON LOWER PART OF THIS SHEET NOW SHOWN ON SHEETS 281—283